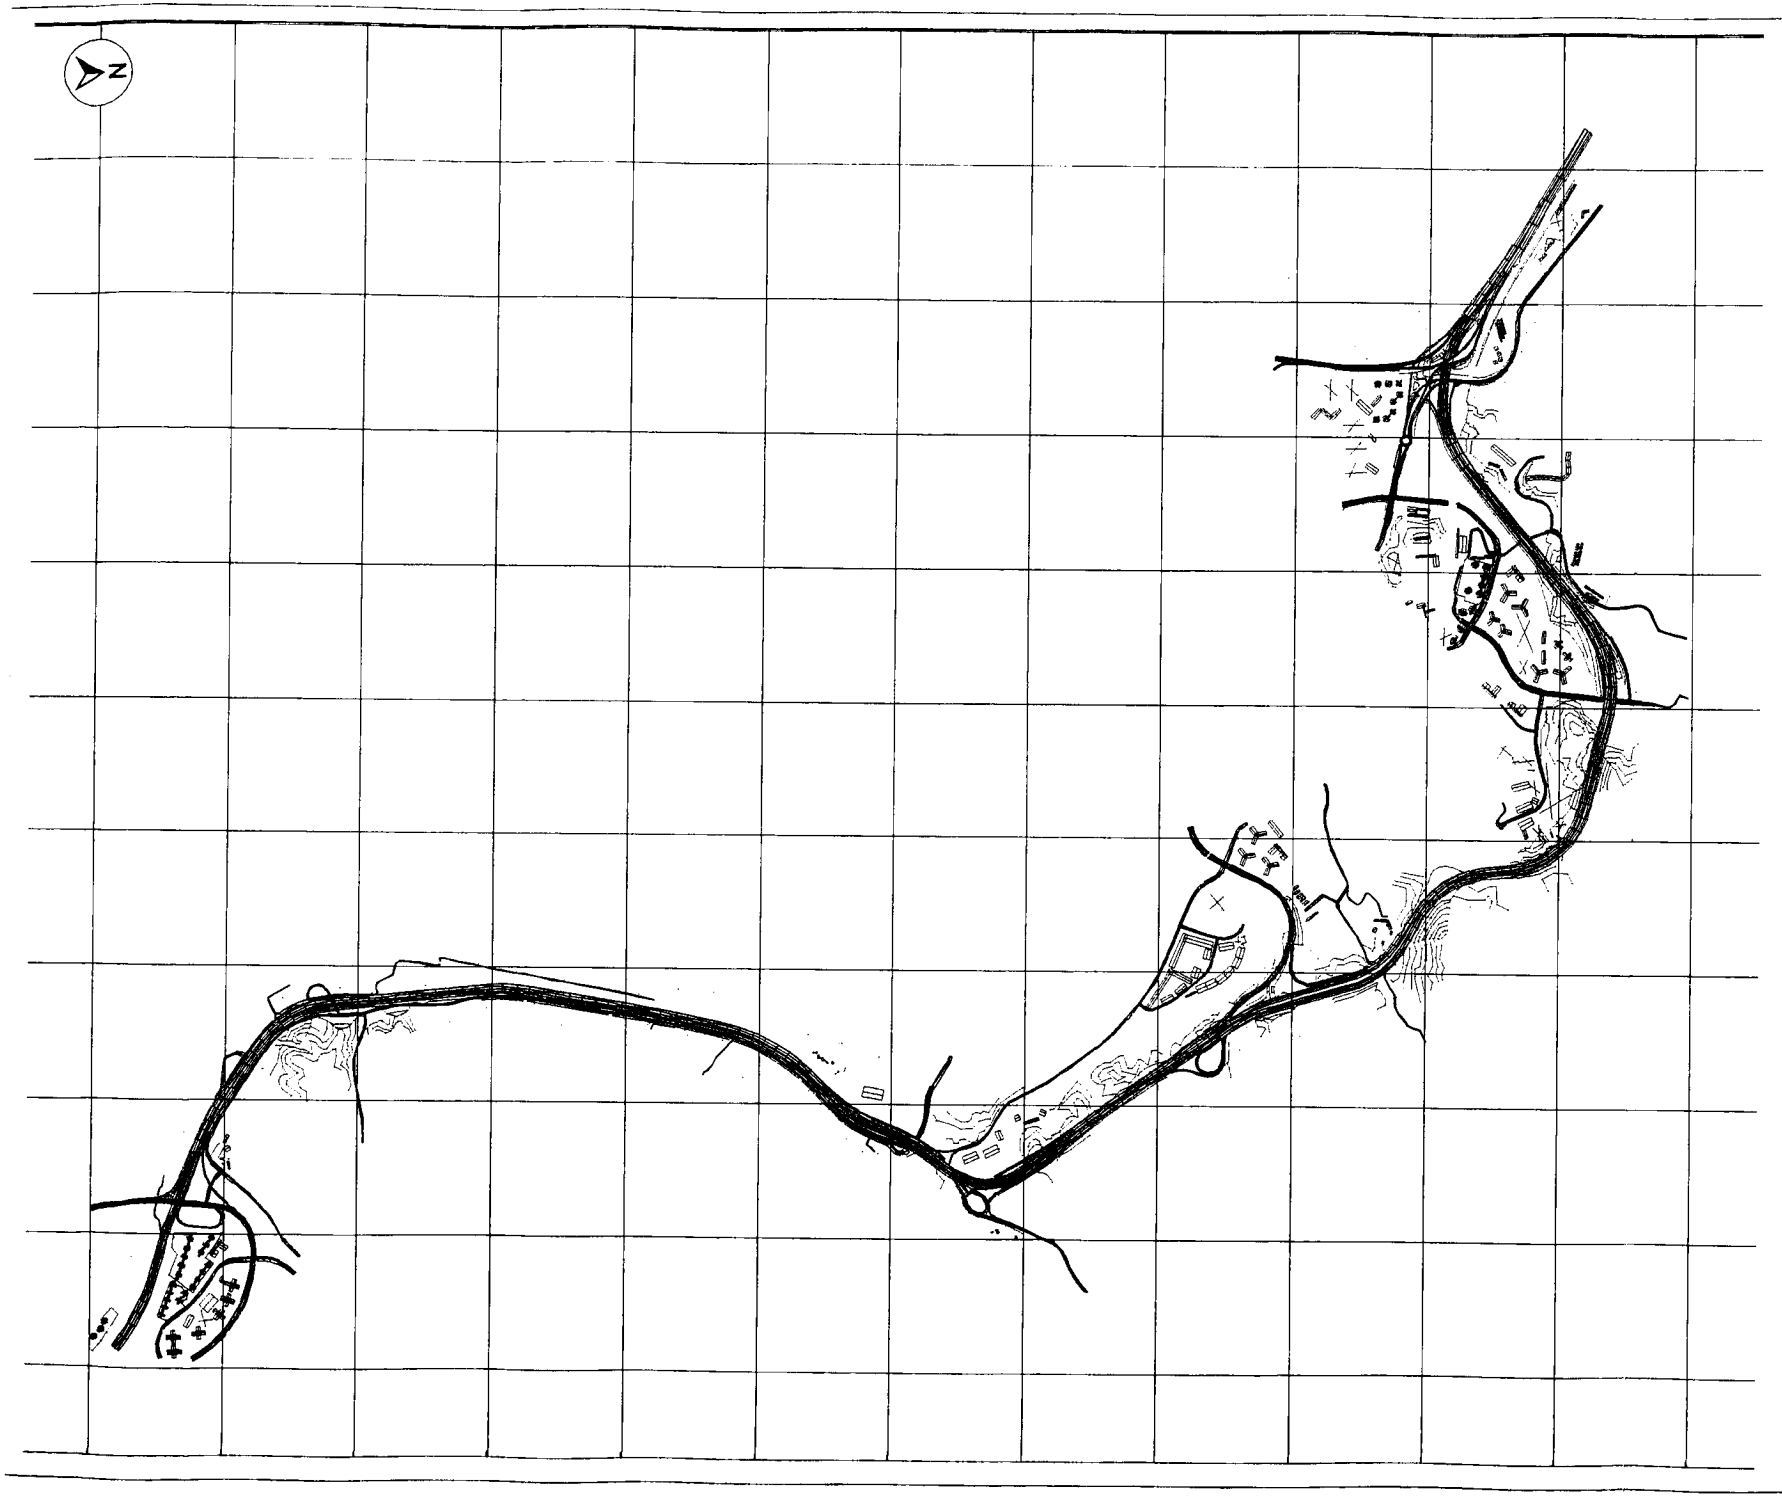

Drawing No.

Legend:

- Road Segments
- Barriers and Buildings
- Ground Contours
- V 101 Noise Sensitive Receivers

Rev.	Date	Dm.	Description	Dgn.	Chd.	App'd.
Designed:			Date:	Checked:		
Drawn: Enviros H.K. Ltd.			Date: Mar 2000	Checked:		
Approved:			For MCL	Date of Issue:		

Client

The Government of the Hong Kong Special Administrative Region
Highways Department
Major Works Project Management Office

Consulting Engineering
Mott Connell Ltd.
40/F Hopewell Centre
183 Queen's Road East,
Hong Kong
Tel No. 2828 5757
Fax No. 2827 1823

Project

Investigation Assignment for Widening of Tolo Highway / Fanling Highway between Island House Interchange and Fanling

Title

Computer Plot of "roadNoise" Model

Mott Connell

Scale : 1 : 20000

Contract No. / Unit

Drawing No. Appendix 5.9

Rev. B

© Copyright Reserved

CAD File:

Status: